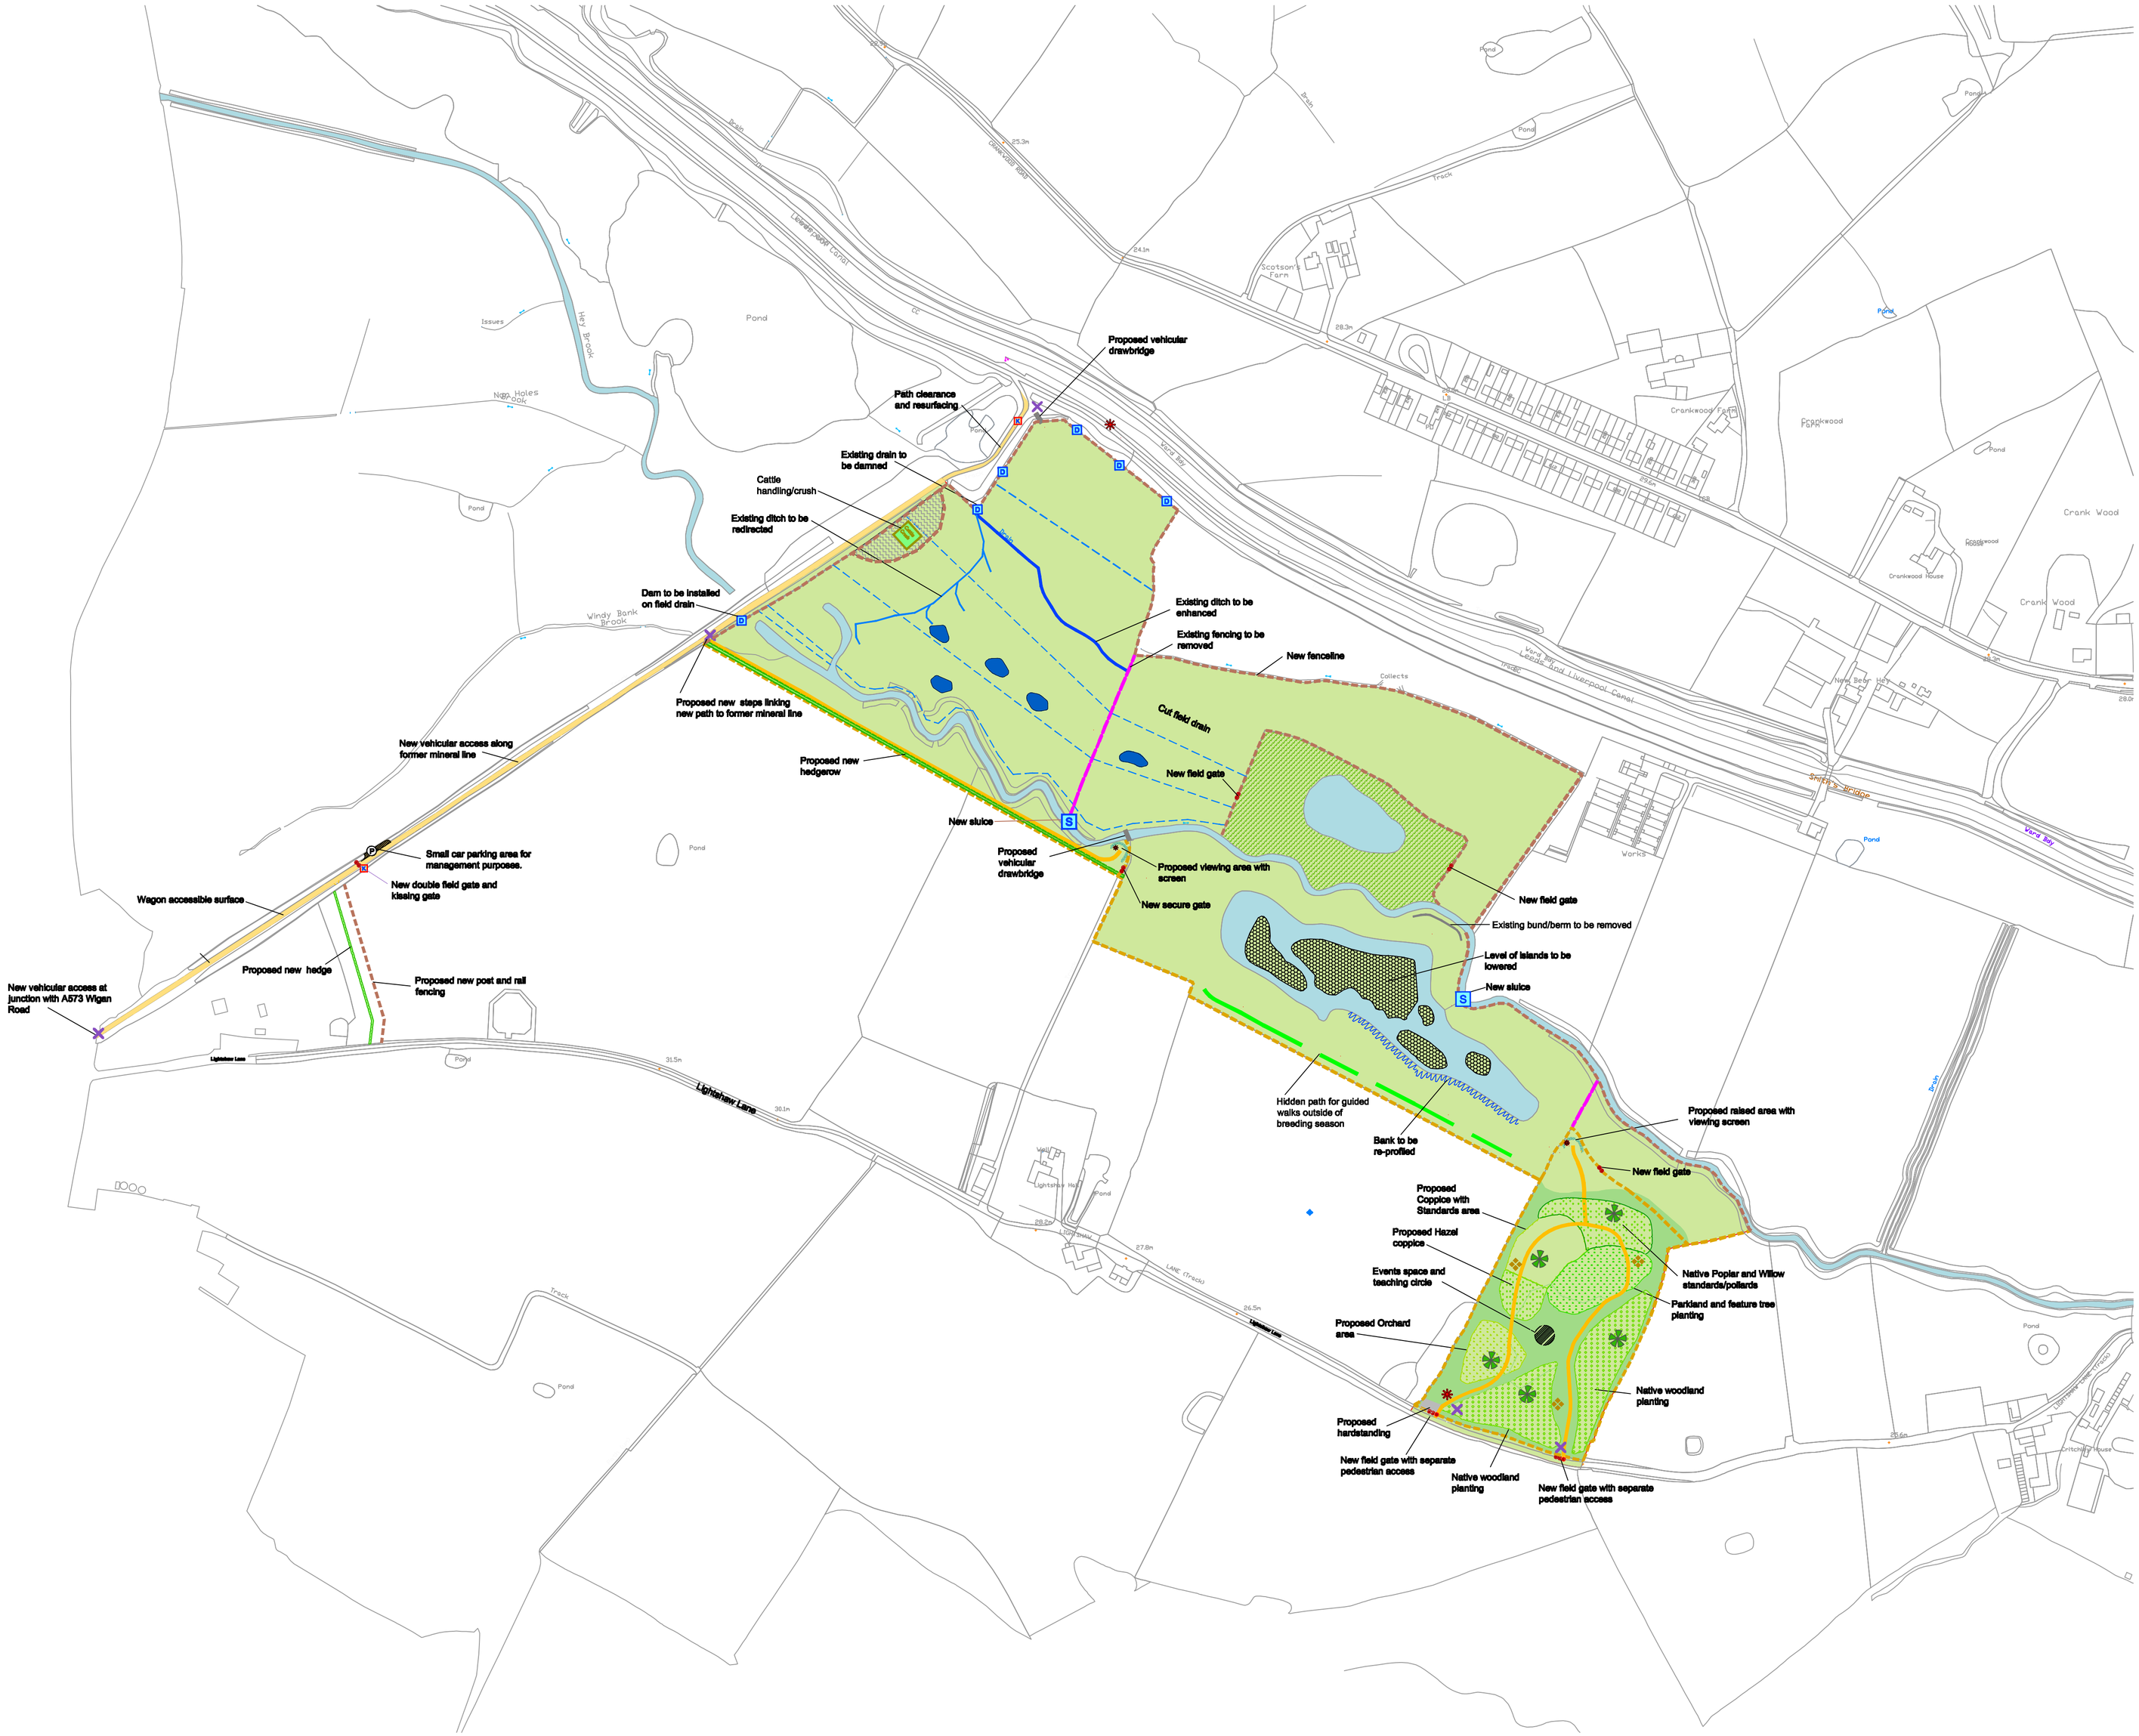

- General Meadow
- Proposed Wild Flower Meadow
- Proposed Fen Enhancement
- Proposed Hedgerow
- Existing fencing to be removed
- Proposed post and wire fencing
- Proposed post and mesh fencing
- Proposed Main Footpath and Maintenance Route
- Proposed Alternative Footpath Route
- Proposed Seating Areas
- **Entrance Signage**
- **Proposed Spoil Area**
- Proposed Screen and Interpretation
- Existing waterbodies
- **Proposed shallow scrape**
- Field drain
- Information Board
- Interpretation (heritage) board
- **Proposed kissing gate**
- Tree trail marker
- **Proposed dam**

Reproduced from the Ordnance Survey with the permission of The Controller of Her Majesty's Stationery Office, Crown Copyright TEP, The Environment Partnership, Genesis Centre, Birchwood Science Park, Warrington, Cheshire. WA3 7BH. Licence No. AL 52685A

Rev	Description	Drawn	Approved	Date
A	Access arrangement changes	PH	GA	11-02-10

TEP
Genesis Centre
Birchwood Science Park Warrington
WA3 7BH
Tel 01925 844004
Fax 01925 844002
e-mail tep@tep.uk.com

Project

Lightshaw Meadow

Title

Landscape Masterplan

Drwg No D2220.002A

Scale 1:2500 @ A1

Date 30/11/09

Drawn PH | Checked GA | Approved GA